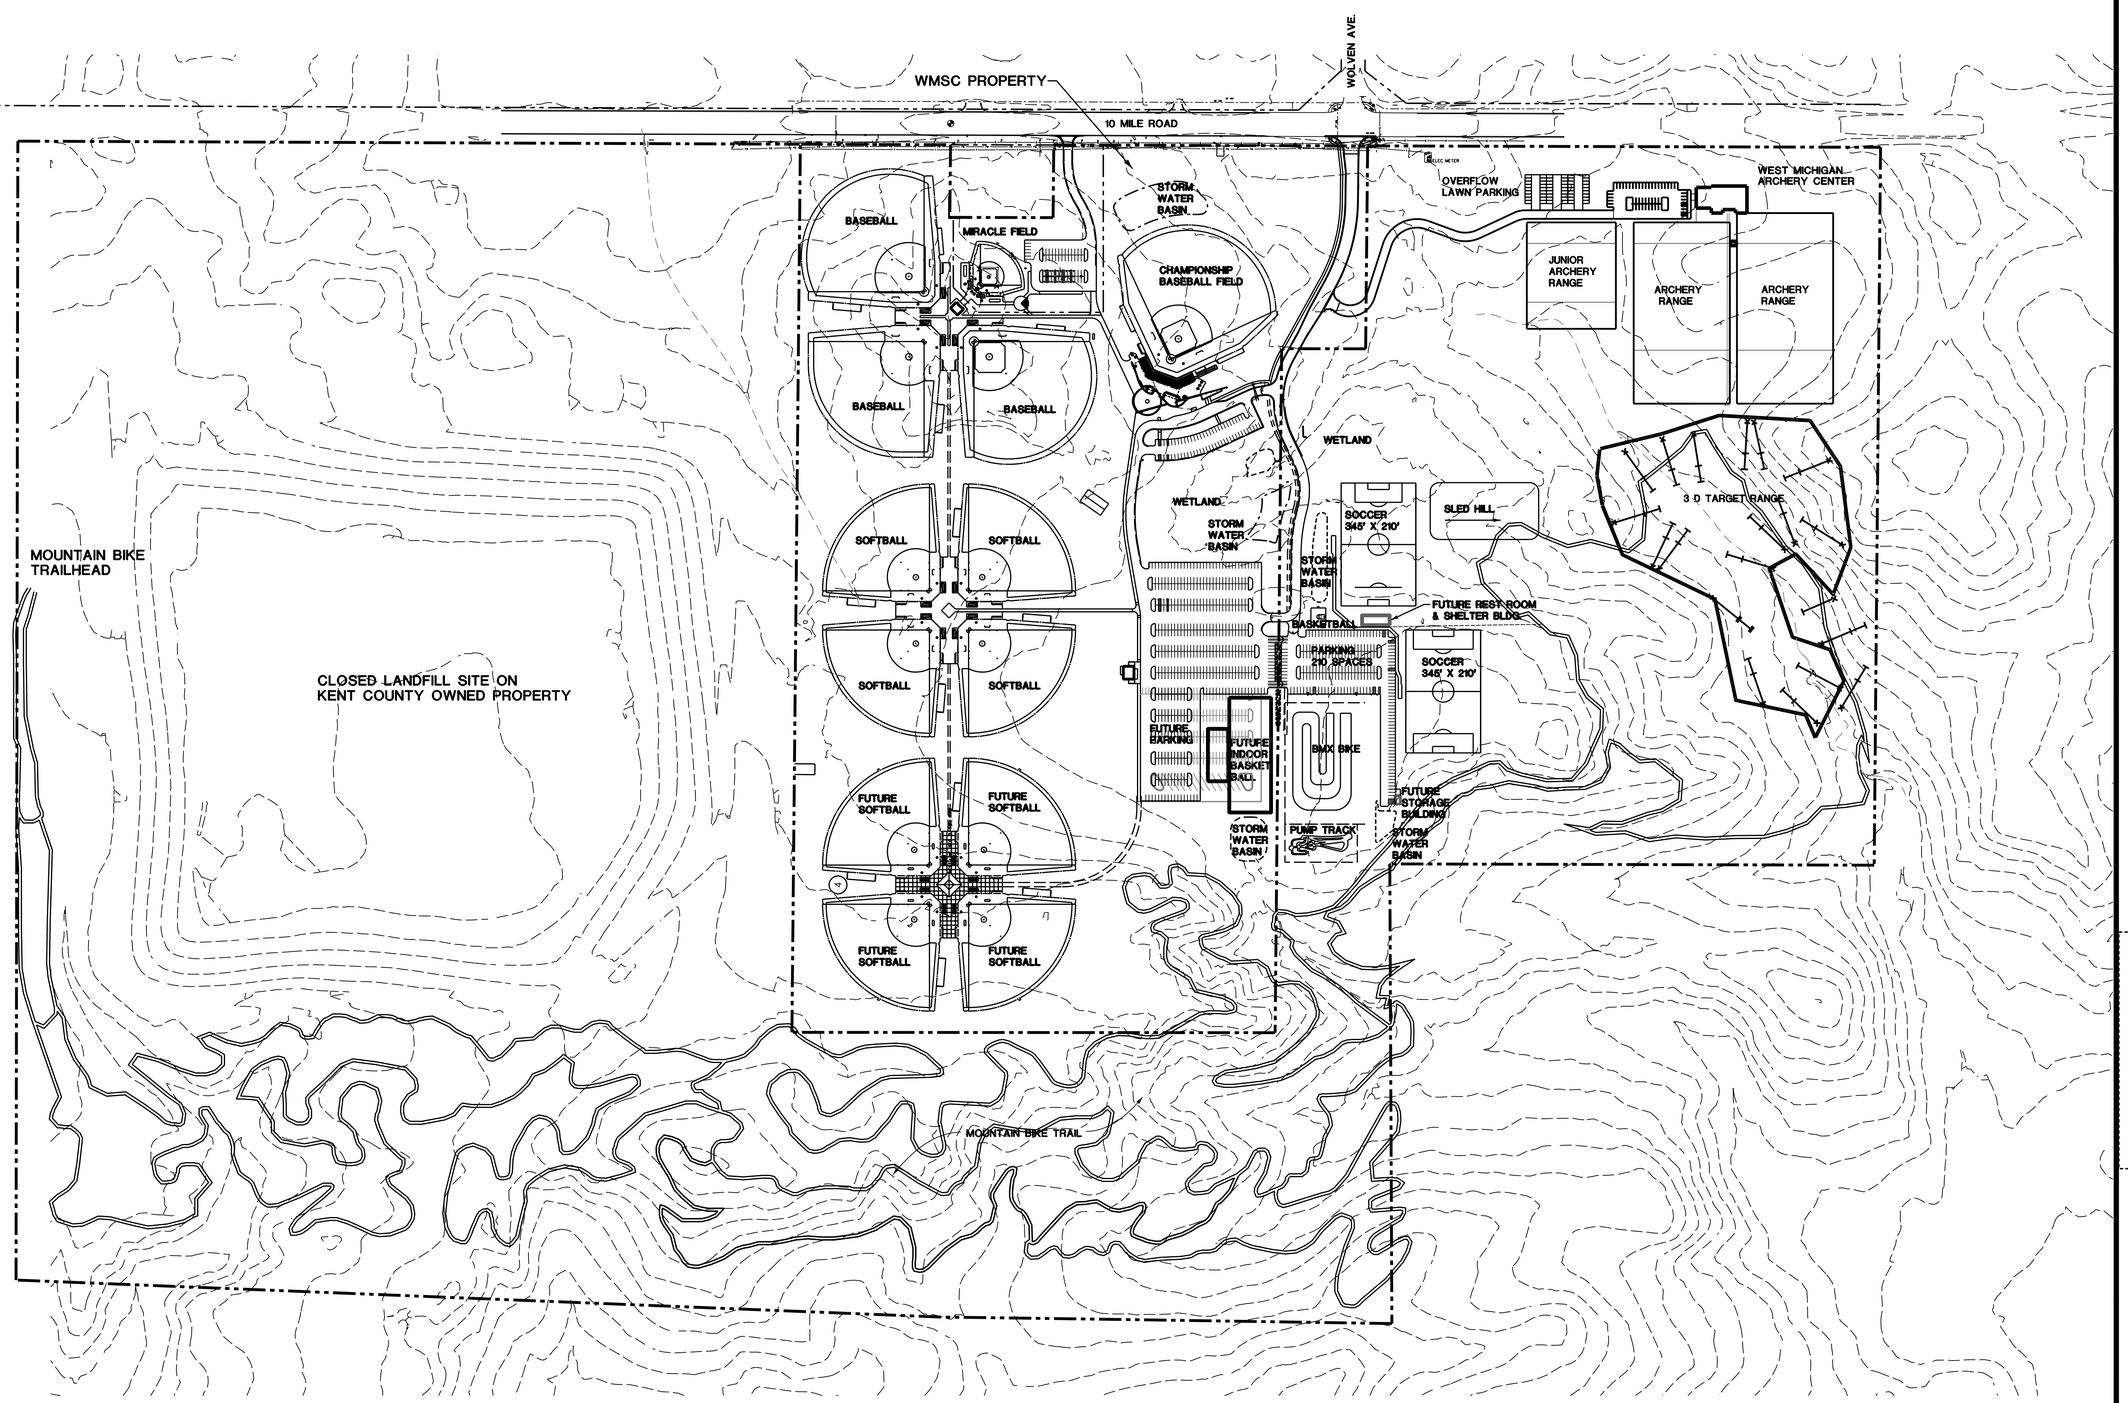

OVERALL SITE MASTER PLAN

progressive ae
1811 4 Mile Rd N.E., Grand Rapids, MI 49525
616 361 2664 OFFICE 616 361 1493 FAX
www.progressiveae.com

DRAWN BY DCM
JC/ENG BY CCS
CHECKED BY
PROJECT LDR CCS

THIS DOCUMENT HAS BEEN PREPARED BY PROGRESSIVE AE AS AN INSTRUMENT OF SERVICE, AND PROGRESSIVE AE SHALL RETAIN ALL COMMON LAW, STATUTORY AND OTHER RESERVED RIGHTS, INCLUDING THE COPYRIGHT THERETO

MASTER PLAN

PCT PREMIER PARK

PLAINFIELD TOWNSHIP, KENT COUNTY, MICHIGAN

02/17/16 REVISED
12/29/15 REV -ADD MIRACLE/SOCC PRKG.
4/06/13 REVISED PER TOWNSHIP REVIEW
3/19/12 REVISED PER TOWNSHIP REVIEW
3/12/12 SITE PLAN REVIEW
3/08/12 ISSUED FOR INFORMATION
12/23/11 PUD FINAL DEV. PLAN

FILE NO 61910101

OVERALL SITE MASTER PLAN

MP1

2/17/2016 1:48:40 PM CIVIL GROUP P:\70540001\PLT\MASTERPLAN 2016 02 17.DGN